STATE O
COUNTY

I, LESL
CERTIFY
IS AFFI

REVIEW

PRESENT
AT
REGISTE
BOOK NO

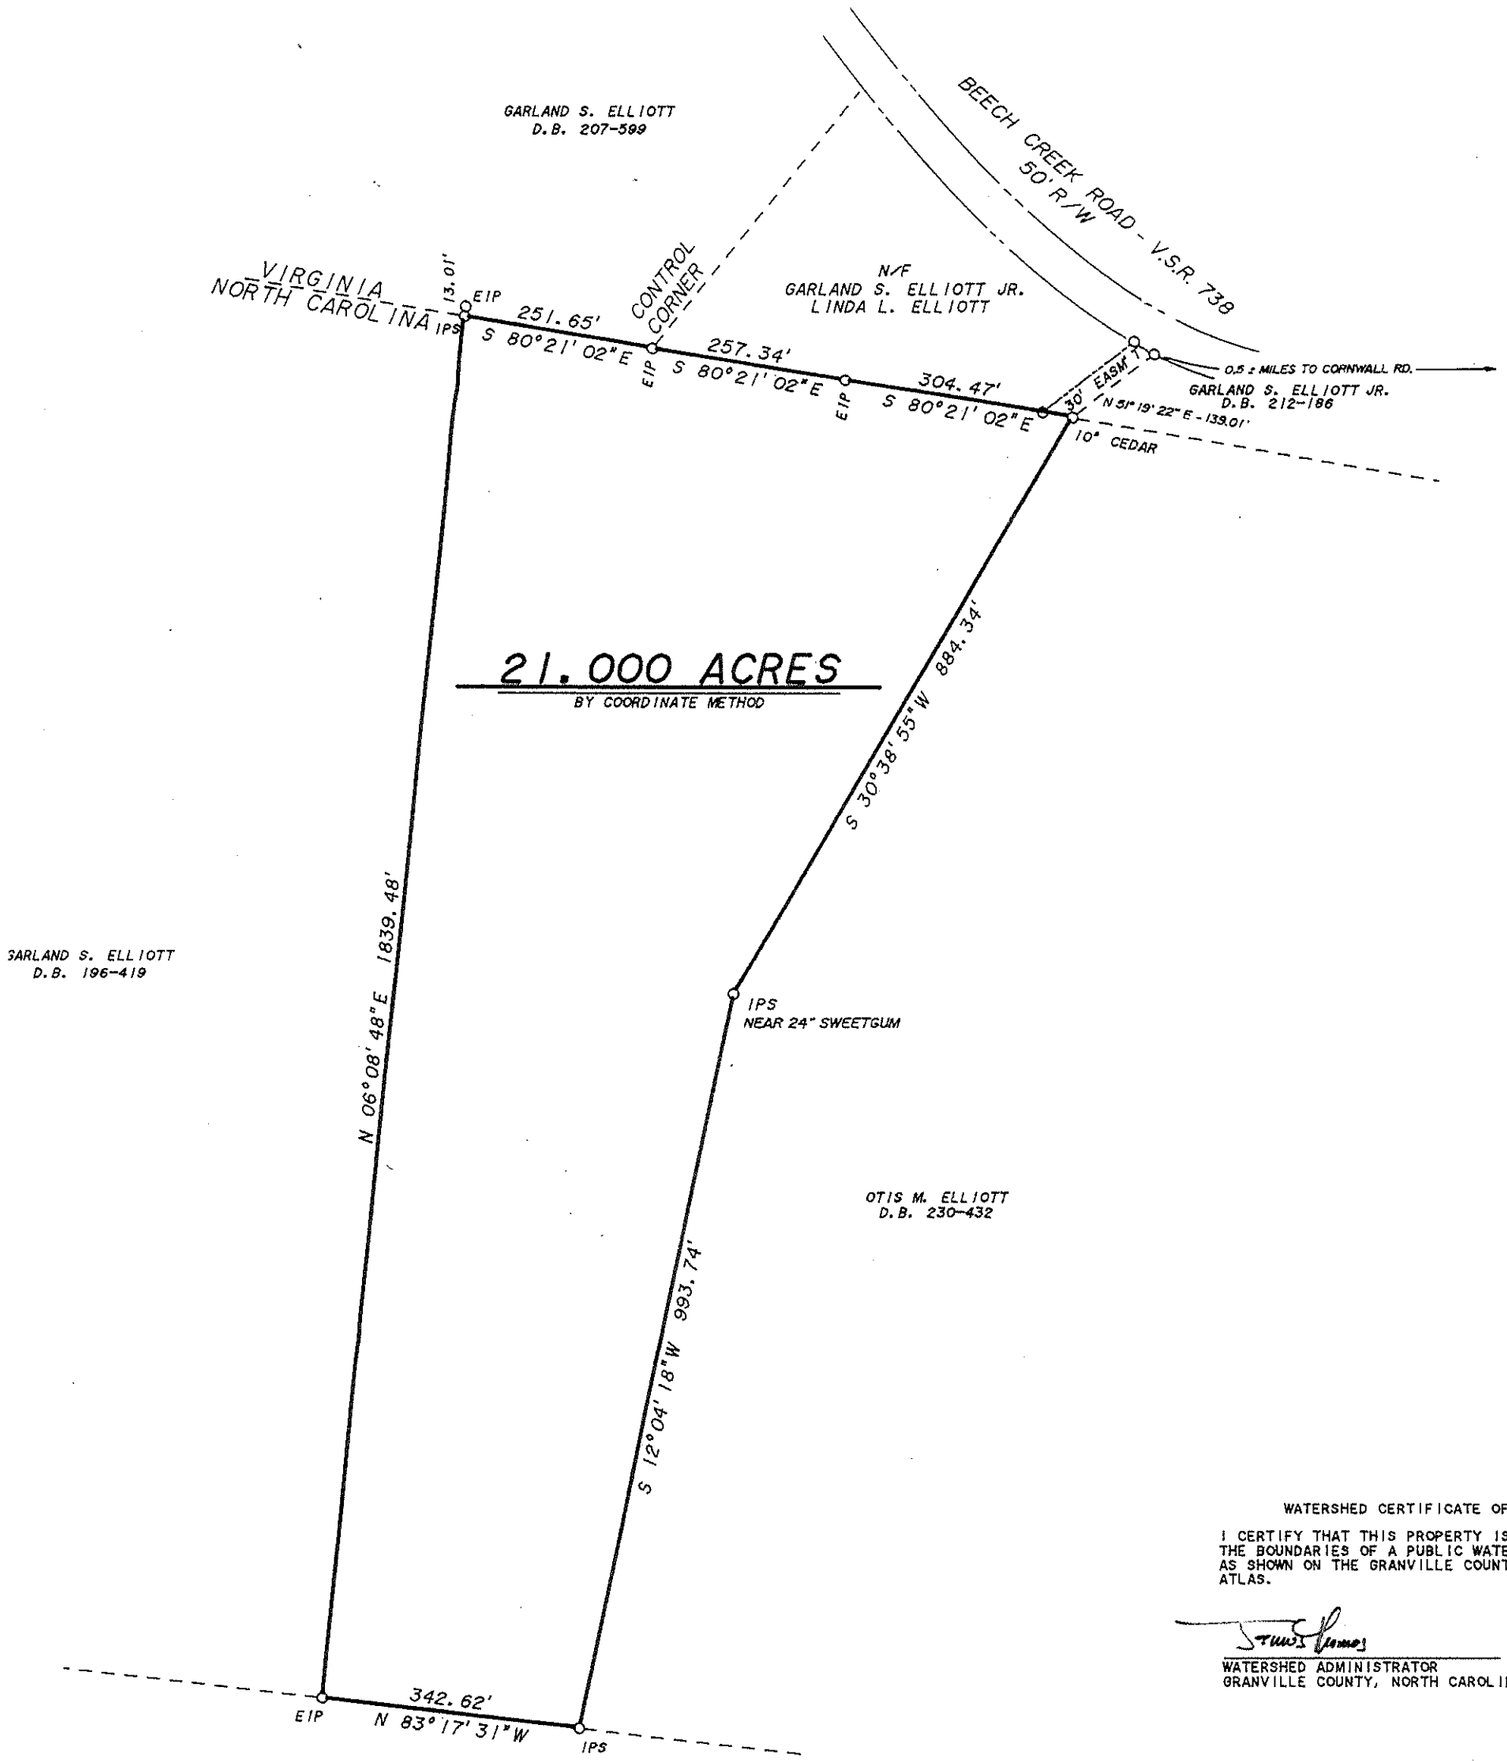

WATERSHED CERTIFICATE OF EXCLUSION

I CERTIFY THAT THIS PROPERTY IS NOT LOCATED W
THE BOUNDARIES OF A PUBLIC WATER SUPPLY WATERS
AS SHOWN ON THE GRANVILLE COUNTY WATERSHED MA
ATLAS.

WATERSHED ADMINISTRATOR
GRANVILLE COUNTY, NORTH CAROLINA

2-25-9
DATE

CERTIFICATE OF EXCEPTION
I HEREBY CERTIFY THAT THE PROPERTY
DESCRIBED HEREON ON THIS SUBDIVISI
RECORDATION, QUALIFIES AND IS AN E
THE PROVISIONS OF THE SUBDIVISION
OF GRANVILLE COUNTY, N.C. UNDER SE
14-2 AND 21-56 TITLED.

LARGER THAN 10 ACRES AND NO NE
TITLE OF EXCEPTION

DIRECTOR OF PLANNING
GRANVILLE COUNTY, N.C.

BAR SCALE
200' 400' 600'